BattenLok HS / SuperLok - Standard and Standard Large
High Eave Rake Corner - $1\frac{1}{4}$" Wall Panel

Page CBL05010
Date Dec '12 Rev. 00

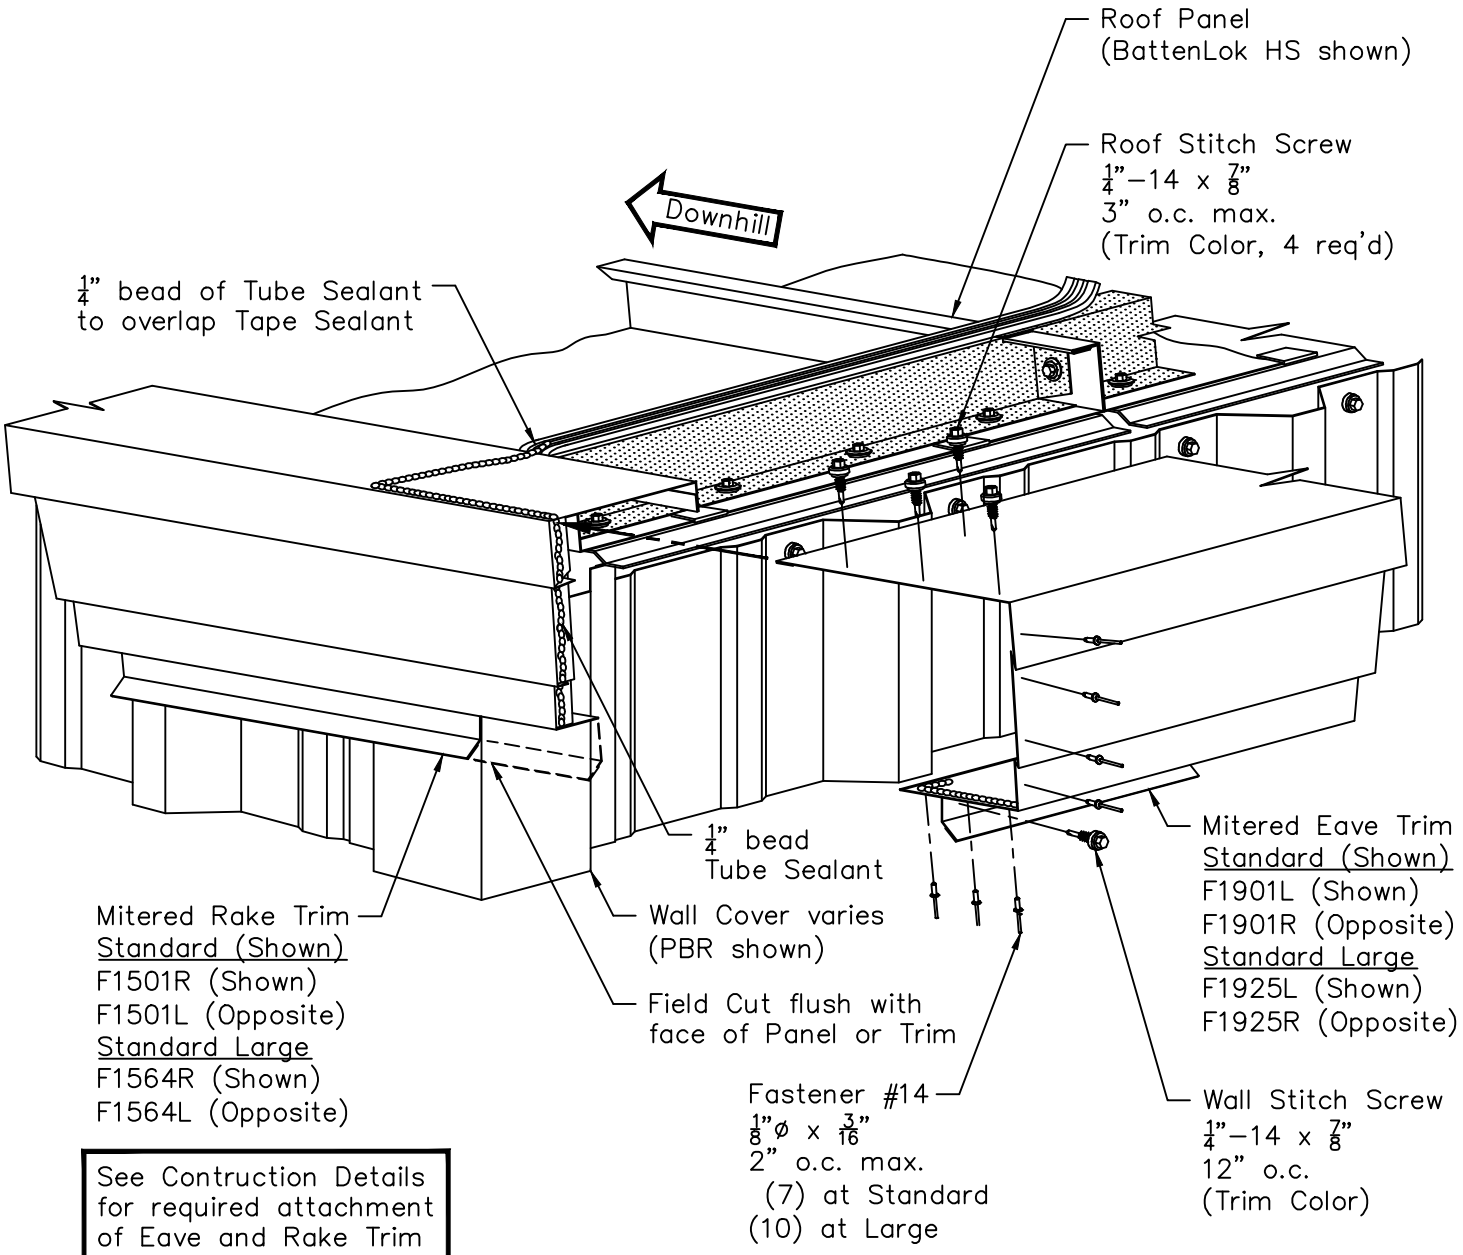

See Contruction Details for required attachment of Eave and Rake Trim to Roof and Wall.
Wall Panel Closures not shown for clarity.