PBR Roof Panel - Standard and Standard Large
Low Eave Rake Corner with Sculptured Eave Trim - $1\frac{1}{4}$" Wall Panel
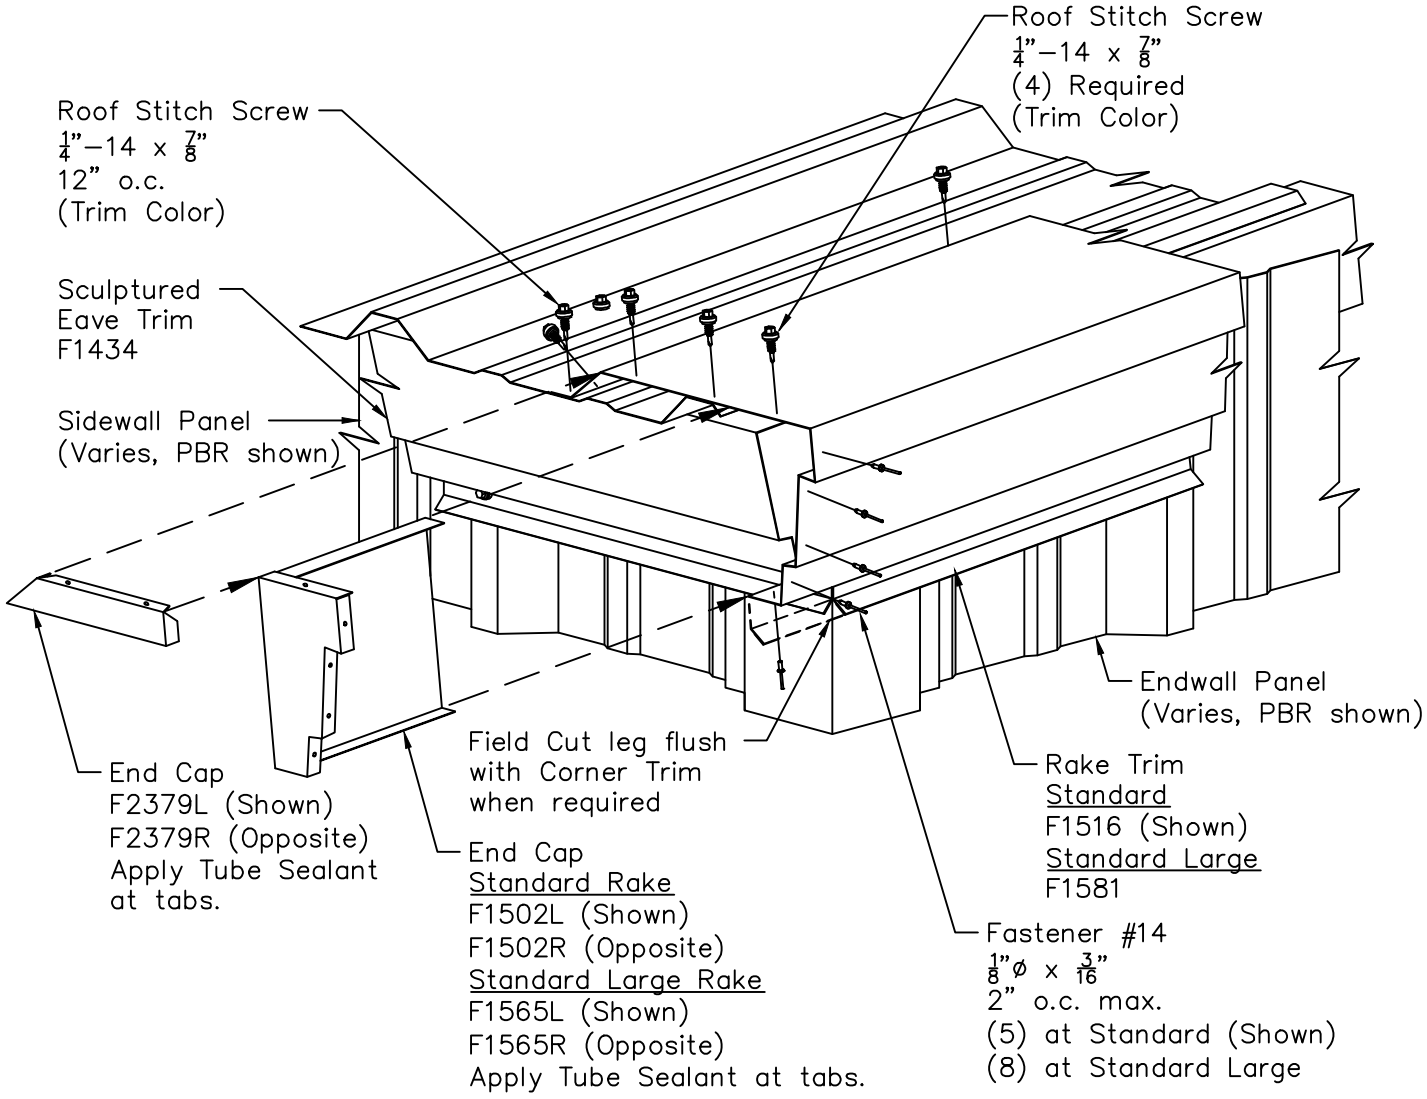
Page	Date	Rev.
CPR04018	Dec '12	00