Longitudinal Partition - Corner Girt Connections to Column
Aligned / Non-aligned Partition Girt - Bypass Endwall Girts

Page CP14101
Date Dec '12 Rev. 00

Partition framing shown with Low Side Sheeted, girt connection similar when High Side Sheeted

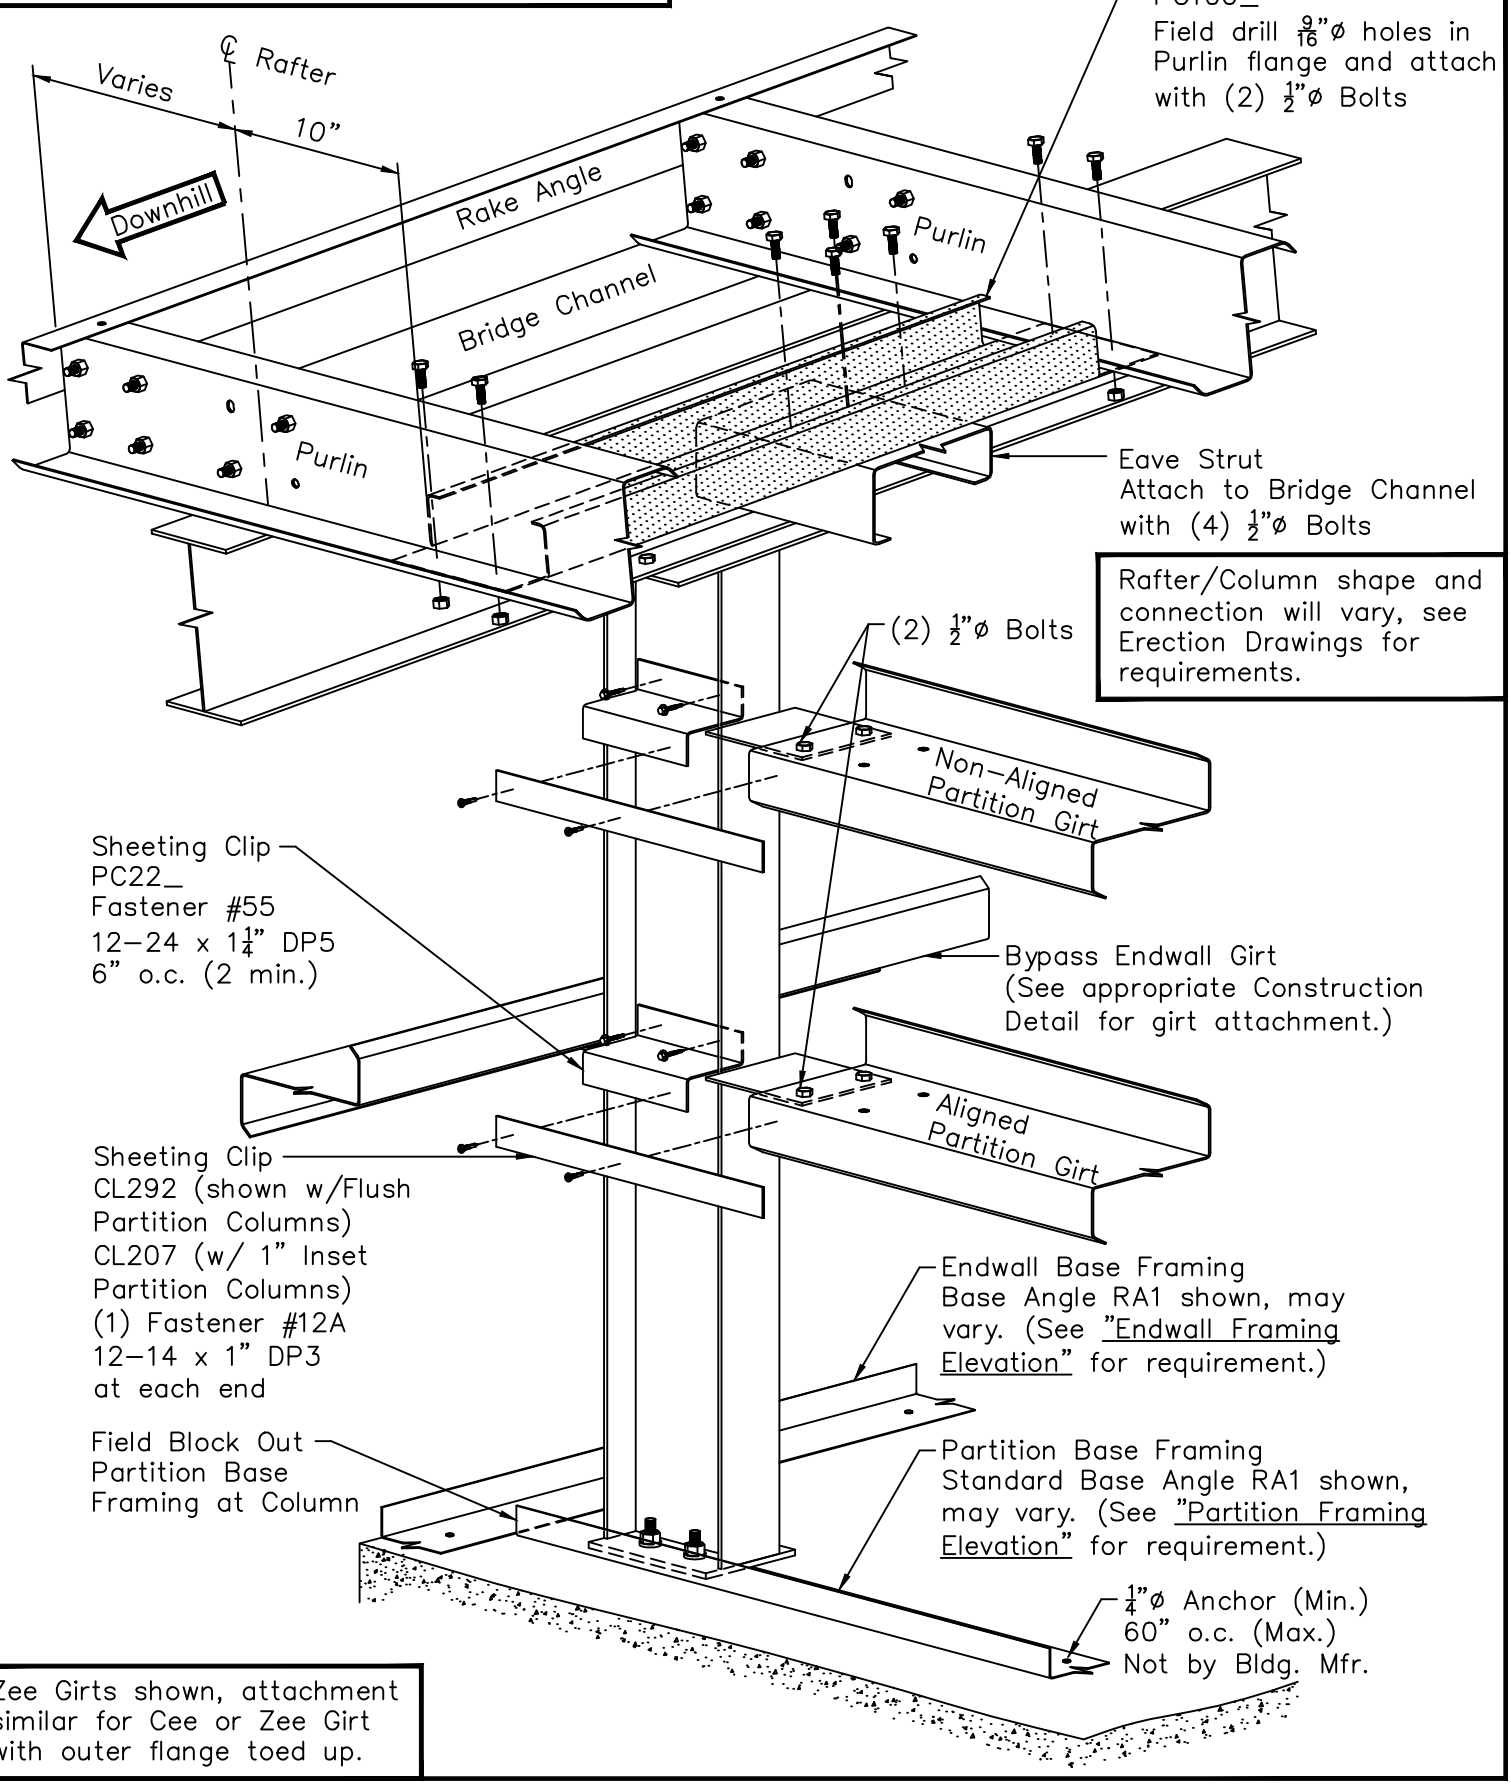

Rafter/Column shape and connection will vary, see Erection Drawings for requirements.

Zee Girts shown, attachment similar for Cee or Zee Girt with outer flange toed up.