Flush Transverse Partition - 1" Inset Column at Slope or Peak
Type 4 Connection with Column Extension to Bridge Channel

Page CP02111
Date Sep '12 Rev. 01

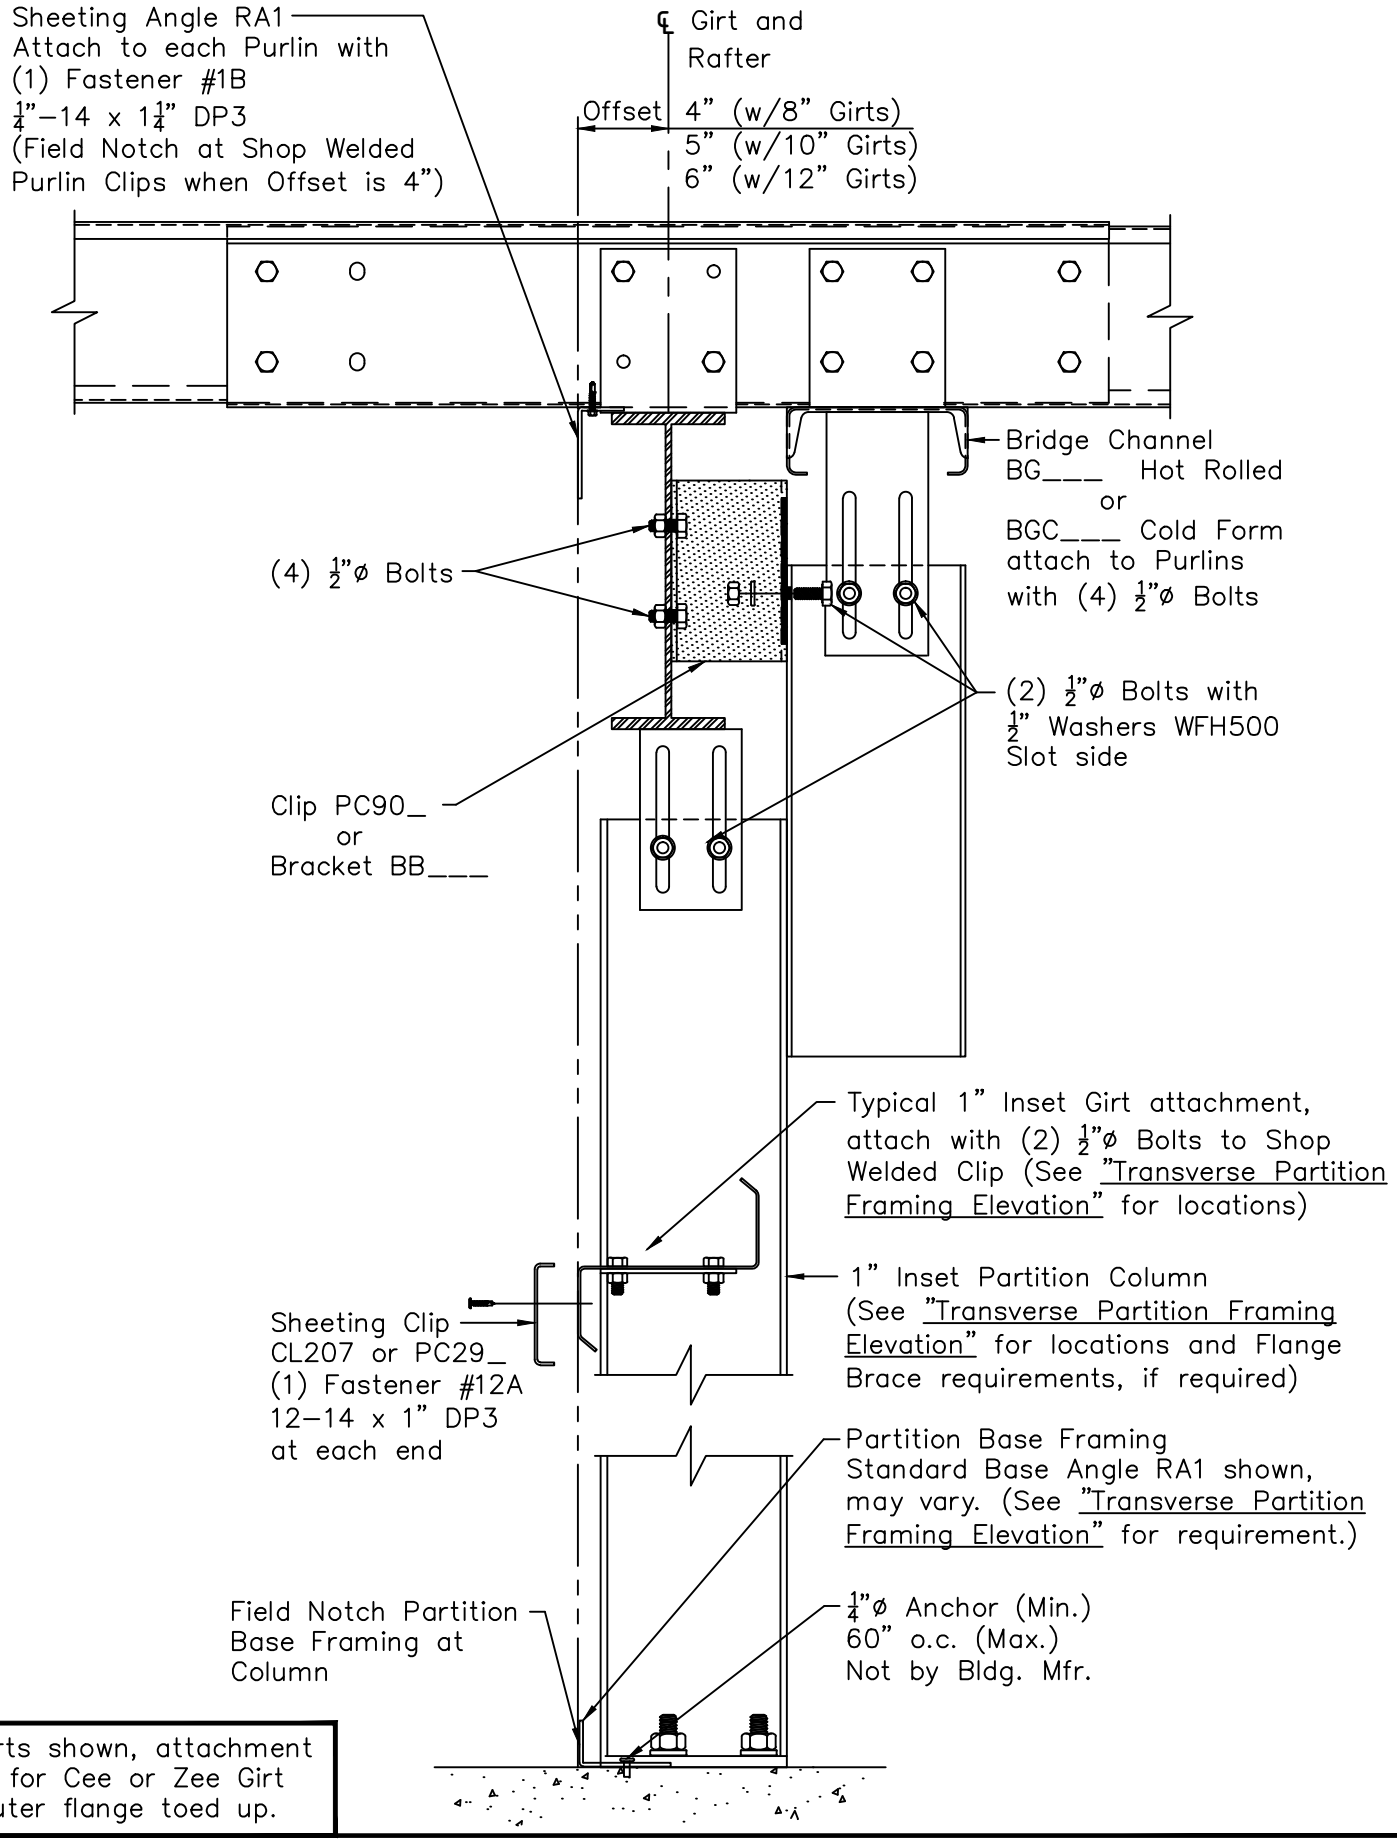

Zee Girts shown, attachment similar for Cee or Zee Girt with outer flange toed up.